STATE	PROJECT NO.	YEAR	SHEET NO.	TOTAL SHEETS
KANSAS	0	0	0	0

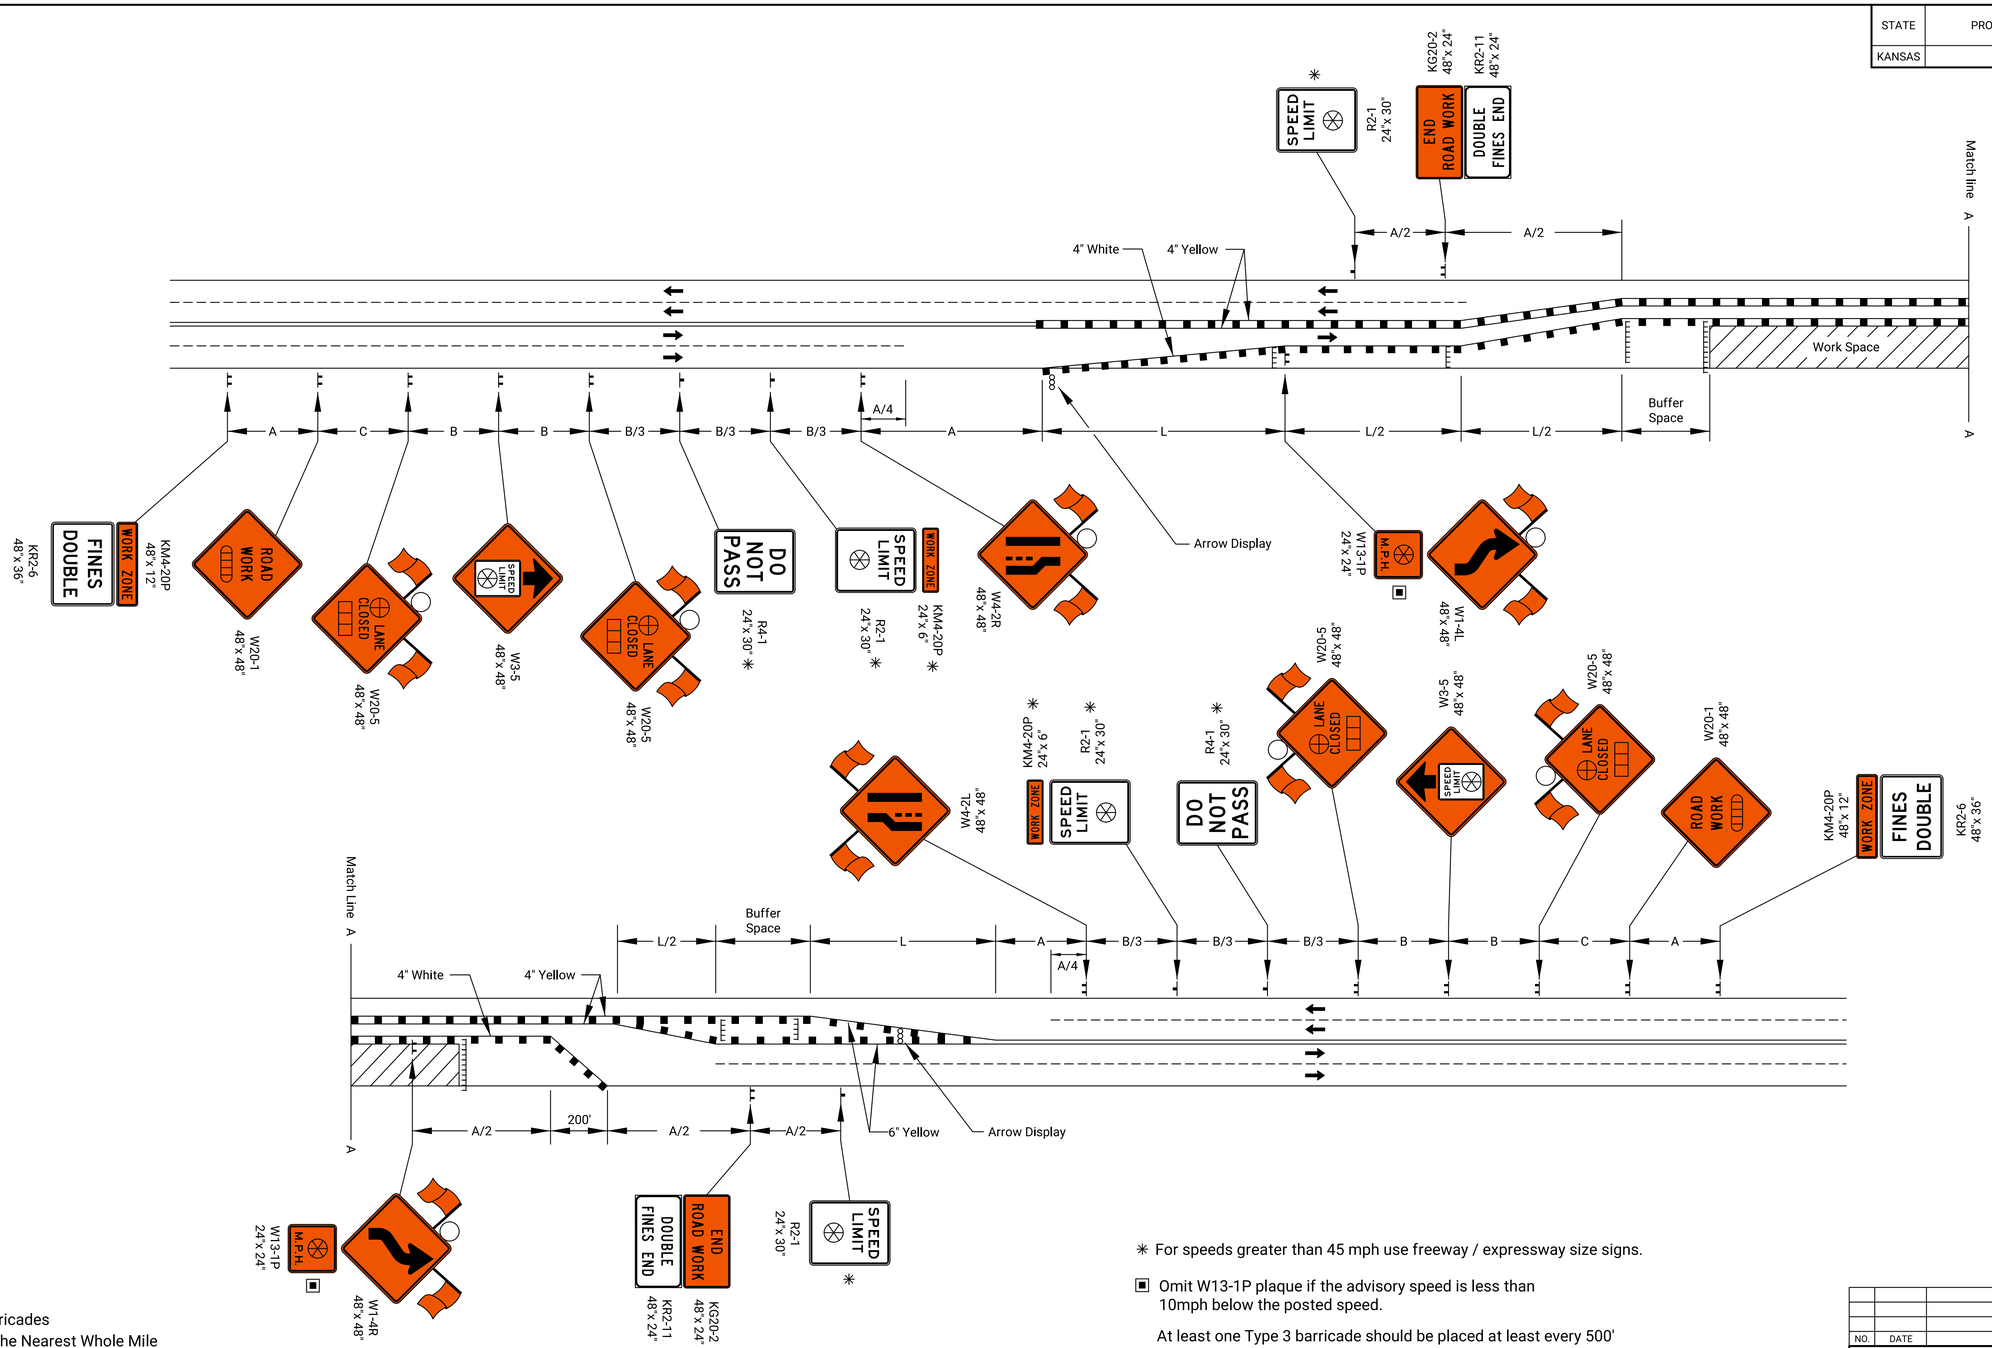

✳ For speeds greater than 45 mph use freeway / expressway size signs.

▣ Omit W13-1P plaque if the advisory speed is less than 10mph below the posted speed.

At least one Type 3 barricade should be placed at least every 500' in a closed lane

Shoulder Taper is required if paved shoulder is 6' or wider.

- Type 3 Barricades
- X Length to the Nearest Whole Mile
- ■ Channelizing Device
- Ahead, 1500 ft, or 1 mile
- Ahead, 1000 ft, 1500 ft, or ½ mile
- ⊕ Right or Left
- ⊗ Speed to be determined by the Engineer
- ○ Type "A" Low Intensity Warning Light

NO.	DATE	REVISIONS	BY	APP'D

KANSAS DEPARTMENT OF TRANSPORTATION

TRAFFIC CONTROL CROSSOVER ON UNDIVIDED ROADWAY

TE748

FHWA APPROVAL		12-05-25	APP'D.	Nick Rogers	
DESIGNED	B.A.H.	DETAILED R.W.B.	QUANTITIES	TRACED	
DESIGN CK.		DETAIL CK.	QUAN.CK.	TRACE CK.	

KDOT Graphics Certified 12-17-2025 Sh. No. 0

KDOT Graphics Certified

Plotted by : KDOT#CADD.Support_ks.gov 19-DEC-2025 01:21
File : TE748.dgn